


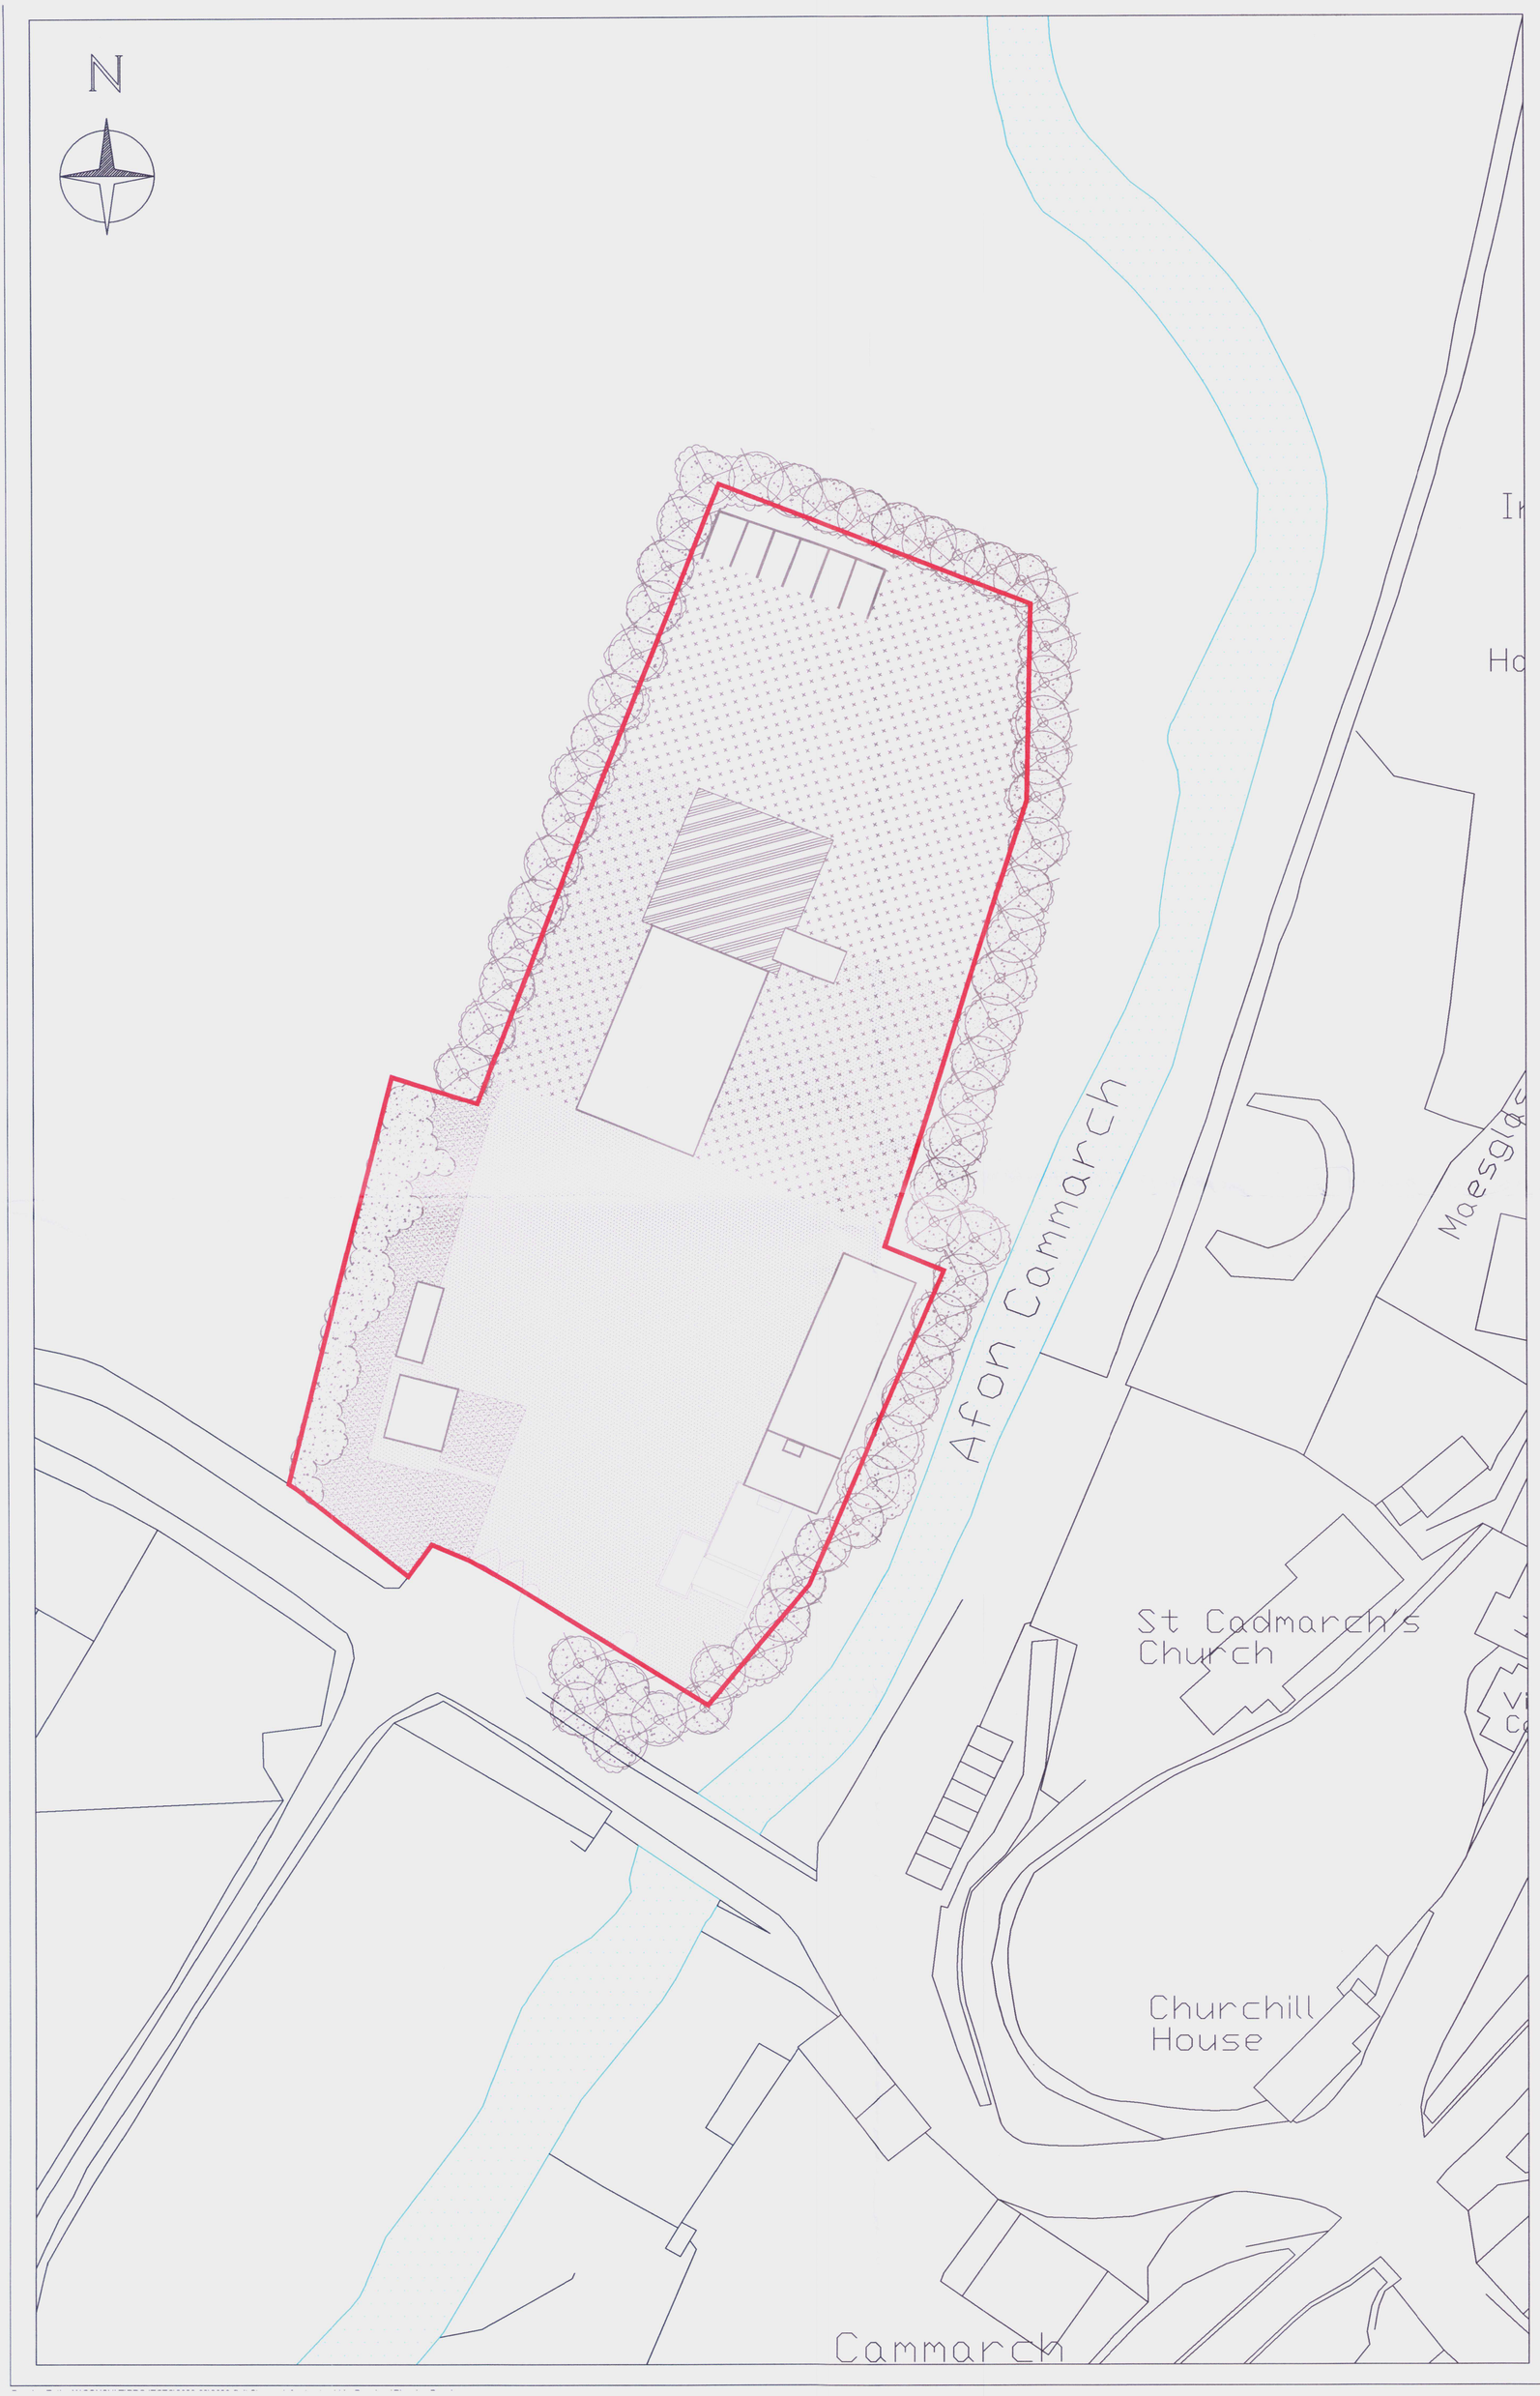


This drawing should not be scaled and any dimensions verified on site.
All dimensions are in millimetres unless otherwise stated

CWC is the Central Wales Infrastucture Collaboration project between Powys County Council and Ceredigion County Council and all copyrights are vested in each respective Authority.
This drawing is the property of CWC Engineering Design Services and is issued on the condition that it is not copied, reproduced, retained or disclosed to any unauthorised person, either wholly or in part without the consent in writing of CWC Engineering Design Services.

© Hawlfraint y Goron a hawliau cronfa ddata 2017 Arolwg Ordnans
100024419 (Cyngor Sir Ceredigion) & 100025371 (Cyngor Sir Powys)
© Crown copyright and database rights 2017 Ordnance Survey
100024419 (Ceredigion County Council) & 100025371 (Powys County Council)

## Notes
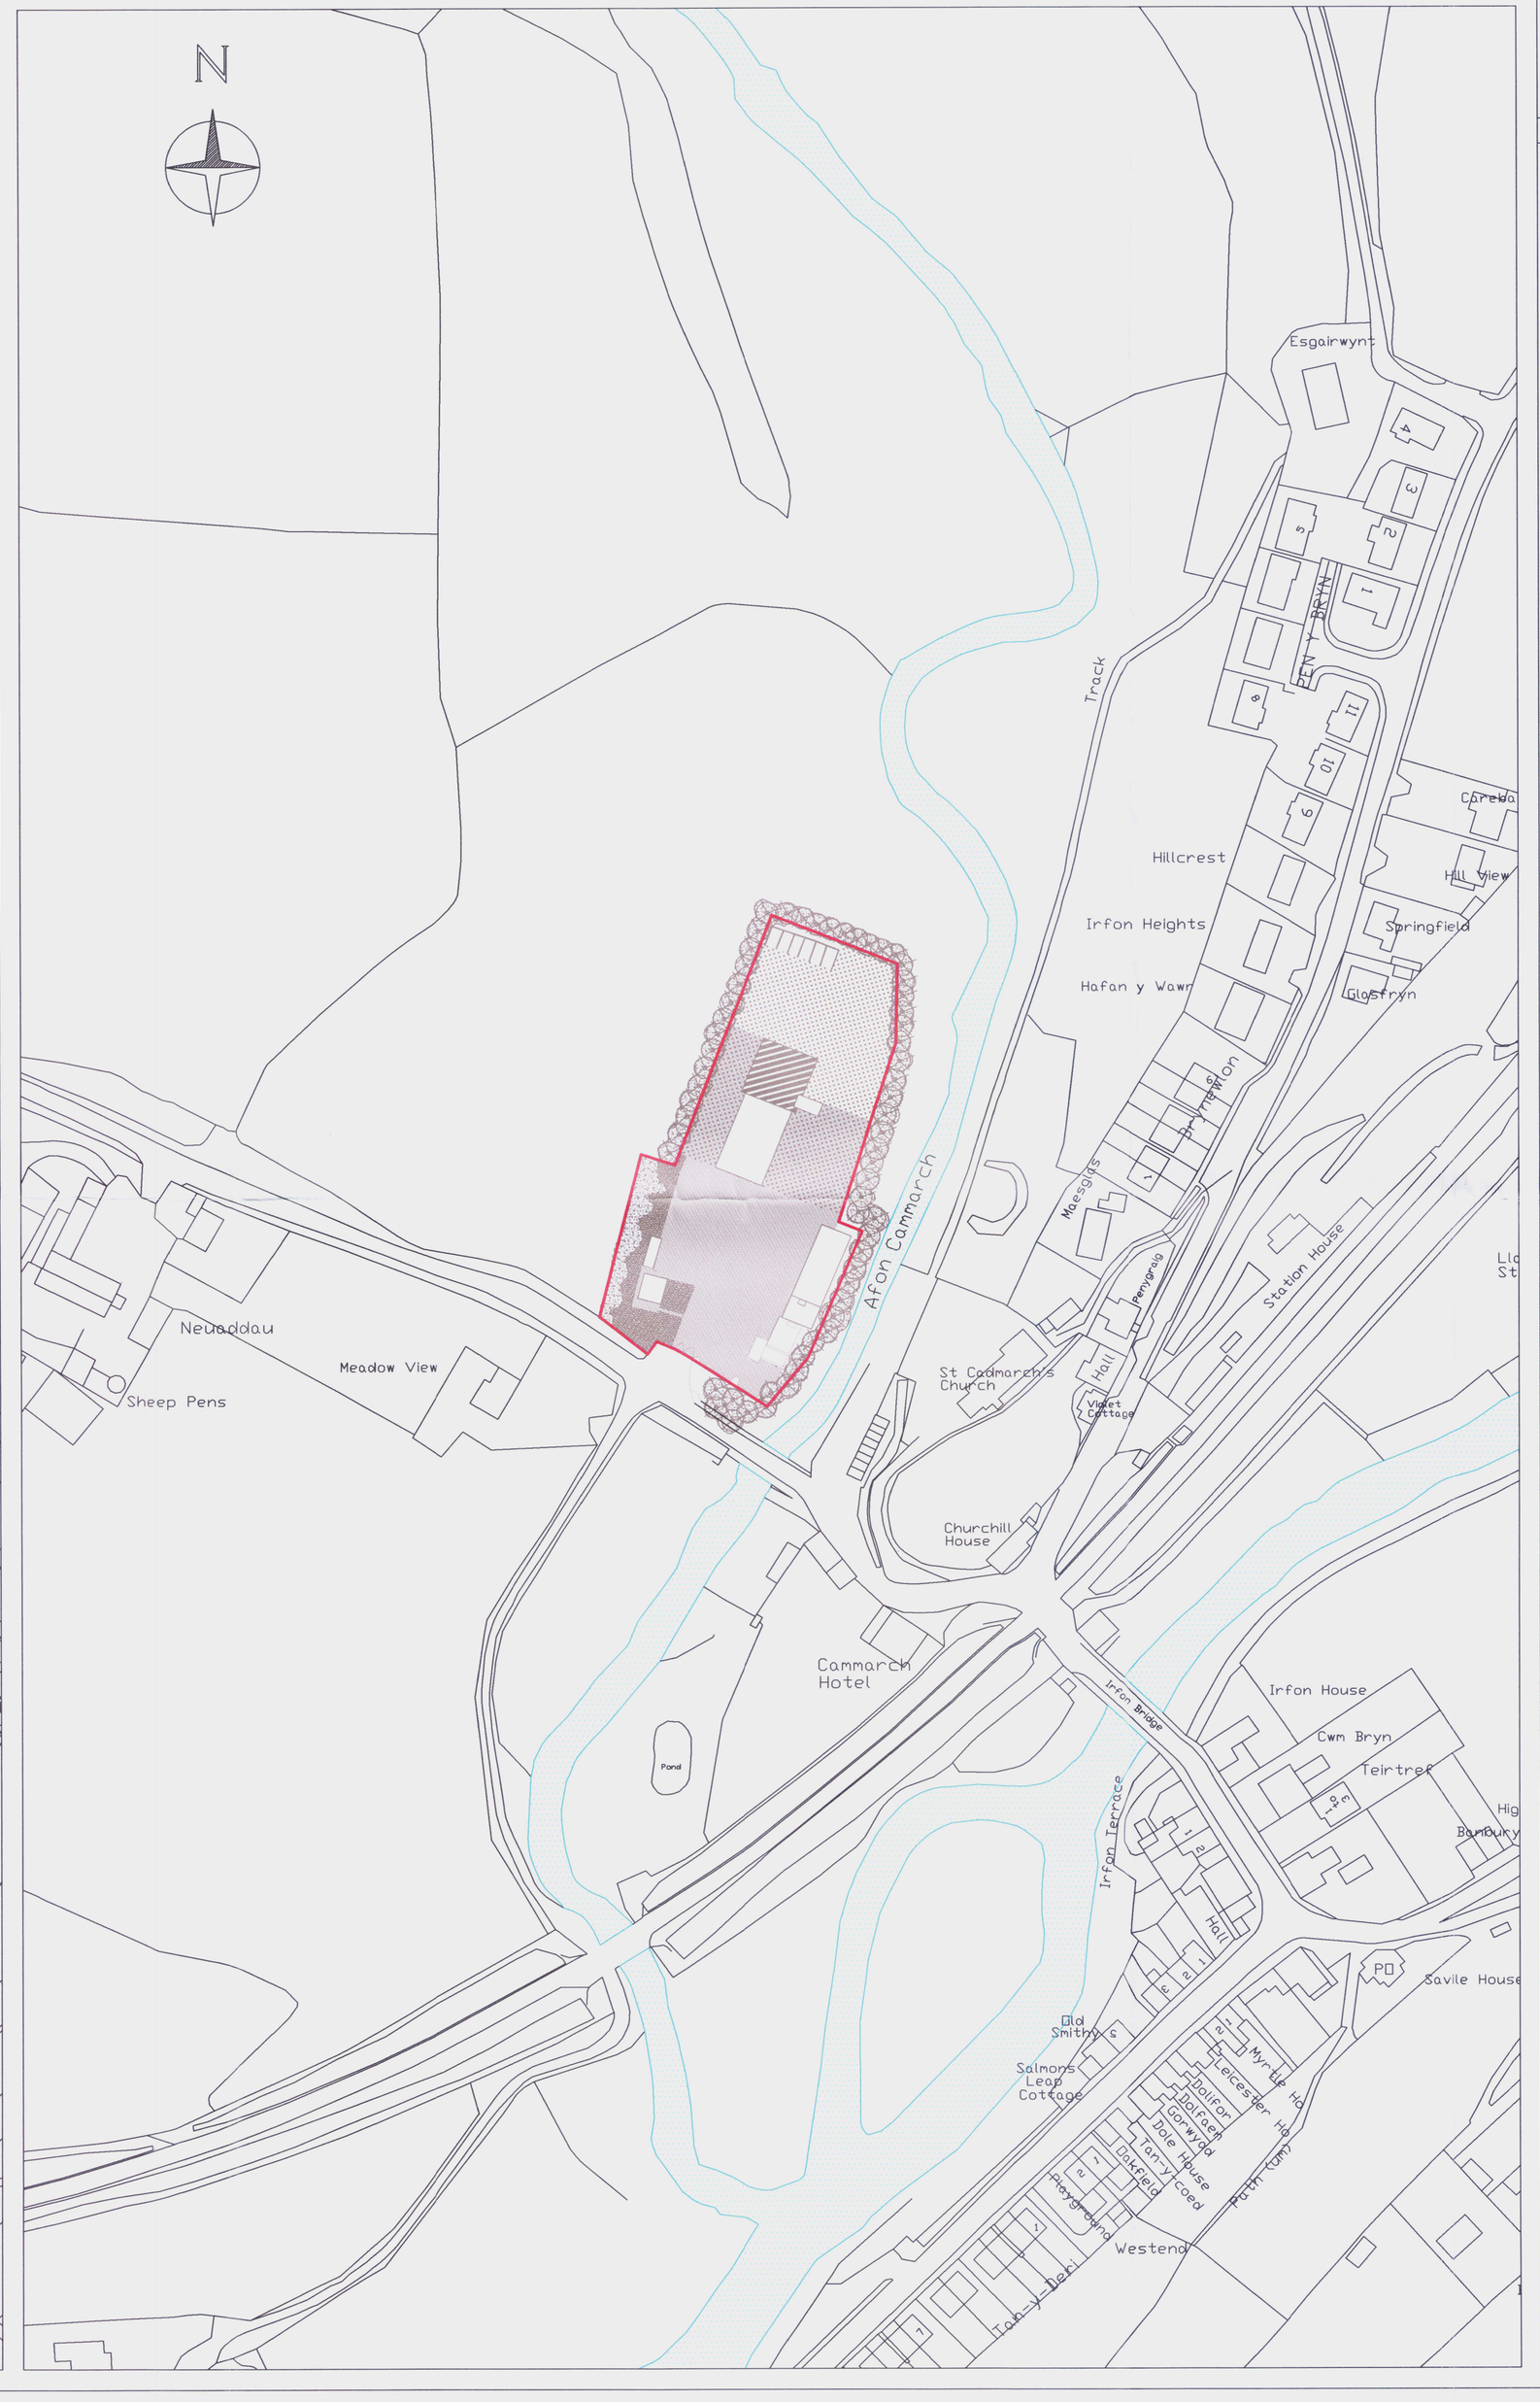
| Rev | Date | Description | By | Chkd |
|---|---|---|---|---|

Amendments

**Engineering Design Services**

EDS West Manager : Steve Hallows CEng MICE
01545 572513 hpw@ceredigion.gov.uk
West: Penmorfa, Aberaeron, Ceredigion, SA46 0PA

EDS East Manager : Gareth Price CEng CEnv MICE
0845 607 6060 tls.helpdesk@powys.gov.uk
North: Kirkhamsfield Depot, Pool Road, Newtown, Powys, SY16 3AF
Mid: County Hall, Spa Road East, Llandrindod Wells, Powys, LD1 5LG
South: Tewaidd Brynheiniog, Cambrian Way, Brecon, Powys, LD3 7HR

Project
Llangammarch Highway Depot
Proposed 7500t Salt Barn

Drawing Title
Planning Application Boundary

| By | Checked | Scale at A1 |
|---|---|---|
| JPS | | 1:500 & 1:1250 |
| Date 04.07.2018 | | |

| Project Number | Drawing Number | Revision |
|---|---|---|
| 2608 | PL - 01 | |

Drawing Filename: - 2608 PD-01 Planning Application Boundary.dwg
Last saved: - 08/08/2018