Block plan 1:500

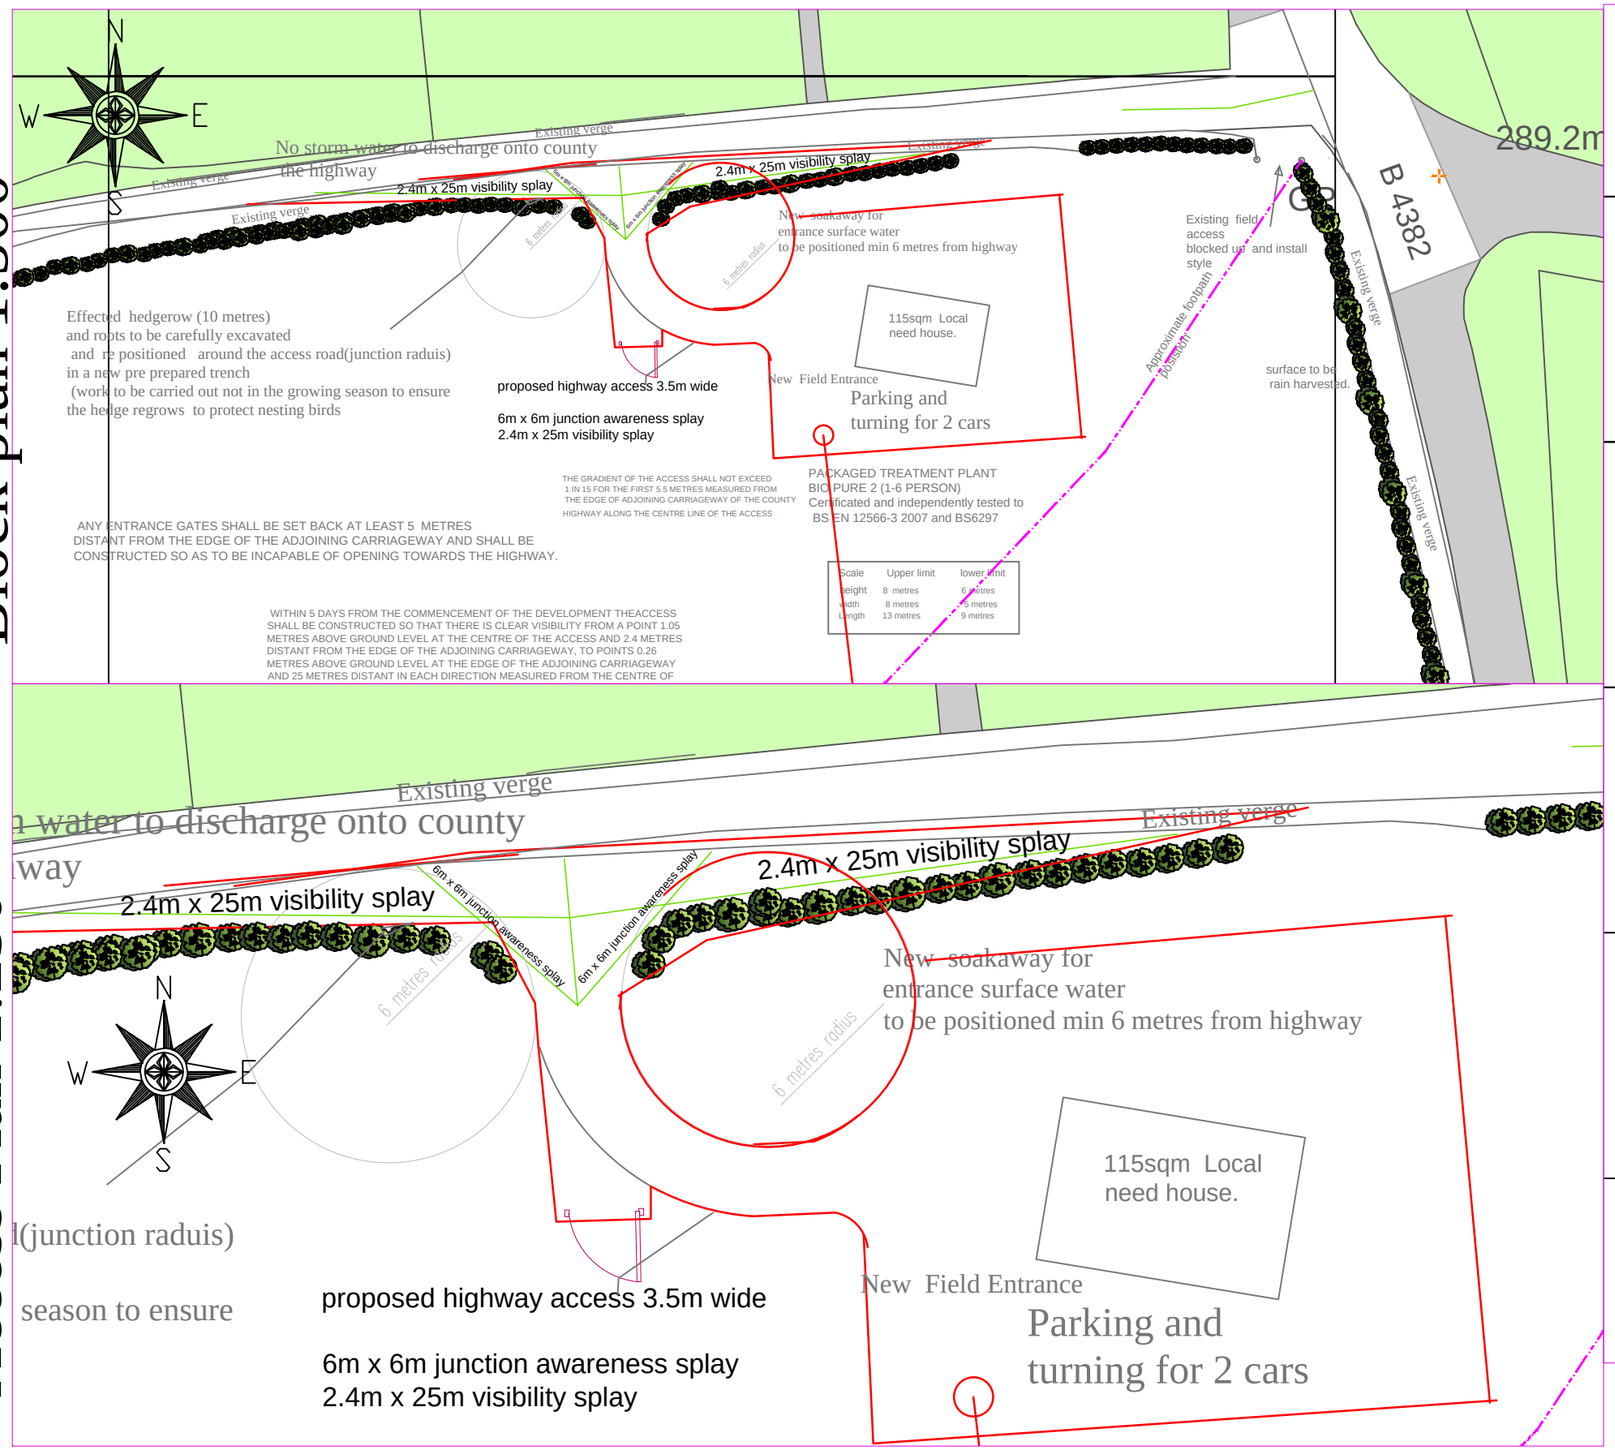

Scale	Upper limit	lower limit
height	8 metres	6 metres
width	8 metres	5 metres
Length	13 metres	9 metres

Access Plan 1:250

Location Plan 1:2500

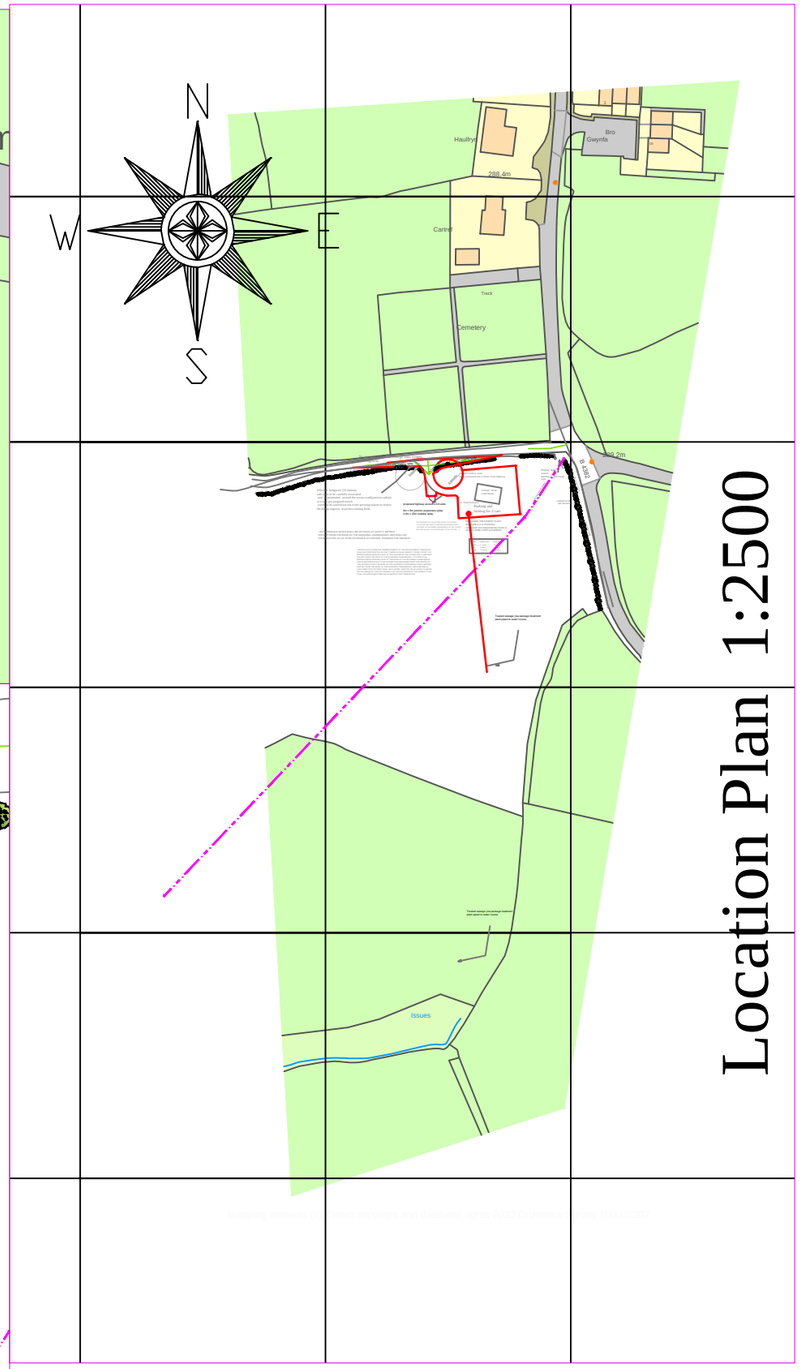

NOTES:

1. Copyright: The contents of this drawing may not be reproduced in the whole or in part without the written consent of L. & D. Lloyd
2. No dimensions to be scaled from this drawing.
3. All dimensions to be checked on site by Contractor.
4. Where discrepancy occurs between specification and drawings then D. Lloyd must be notified immediately.
5. This drawing is to be read in conjunction with specifications or other consultants drawings as applicable
6. This drawing is intended to identify main features and principal components Construction work should be carried out and supervised by experienced and suitably qualified personnel, therefore exhaustive detail is not required
7. Underground electric supply and water supply services positions have not been established

A	Plot moved to avoid footpath			
	Date	By	Ch	

LLOYD ARCHITECTURE
t: 01691 648 858
e:design@lloydarchitecture.co.uk
www.lloydarchitecture.co.uk
The Larches, Llanfyllin, Powys, SY22 5NF

Proposed Local Need Dwelling
Land Llanfihangel Cemetery
Llanfihangel
Powys

Proposed Dwelling(Outline)

Scale	Date	Drawn by	Checked	Number	Rev
1:250 1:500, 1:2500	11/20	GL		571/01	A